KAMEHAMEHA IV ROAD DESIGN
PROPOSED ROADWAY LAYOUT AND SECTIONS

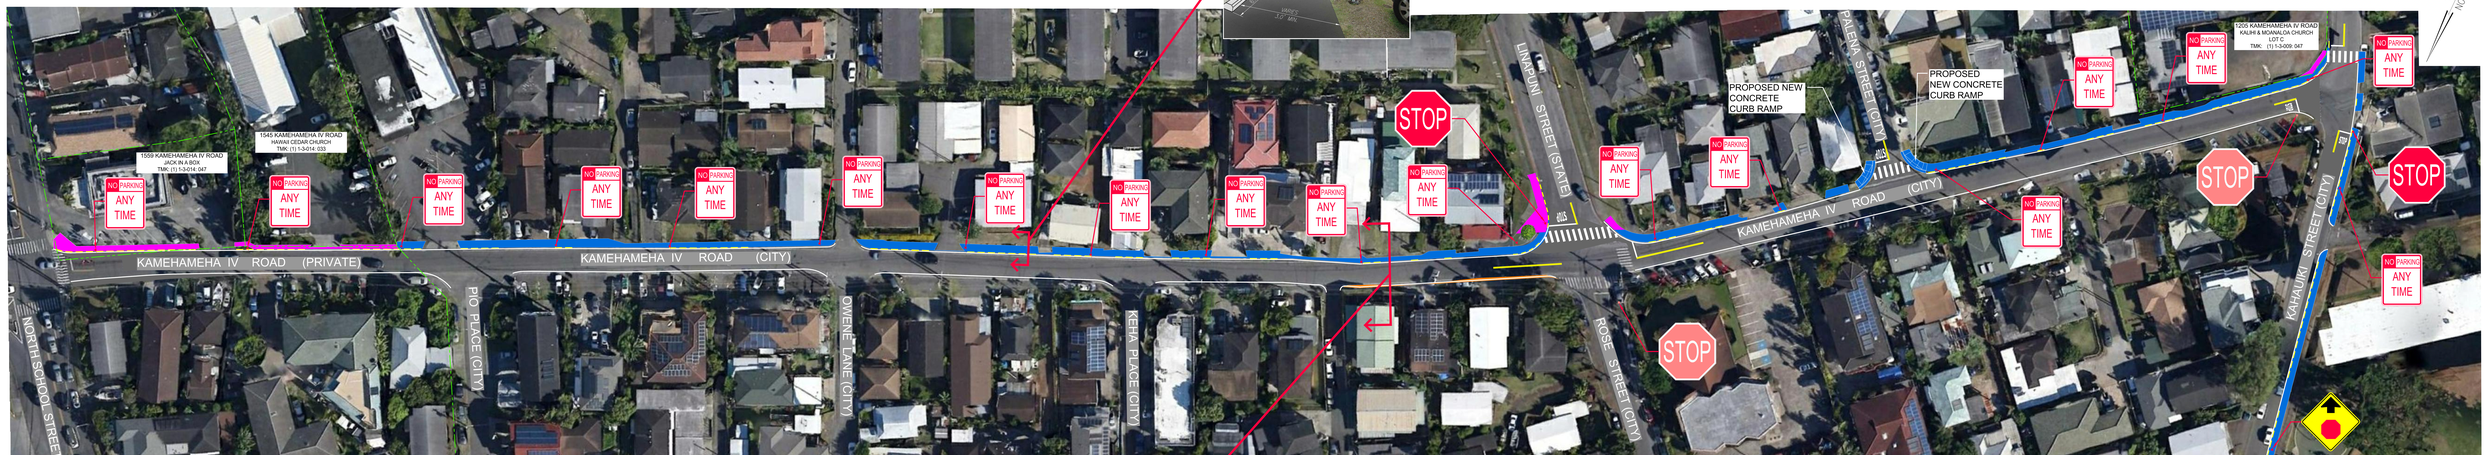

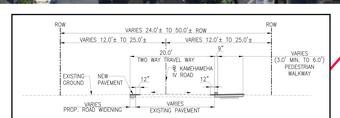

SAFE ROUTES TO SCHOOL
KAMEHAMEHA IV ROAD DESIGN
KALIHI, OAHU, HAWAI'I

AUSTIN, TSUTSUMI & ASSOCIATES, INC.
ENGINEERS,SURVEYORS • HONOLULU, WAILUKU, HILO, HAWAII

LEGEND:

- PROPOSED WORK ENCROACHING INTO PRIVATE/STATE PROPERTY
- PROPOSED AC PATHWAY
- PROPOSED ROAD WIDENING
- PROPOSED CONCRETE WHEEL STOPS
- PROPOSED STRIPING
- PROPOSED LANDSCAPE AREA WITH TREE
- PROPOSED SIGN
- EXISTING STOP SIGN
- NEW STOP SIGN
- NEW NO PARKING SIGN

KAMEHAMEHA IV ROAD DESIGN
PROPOSED ROADWAY LAYOUT AND SECTIONS

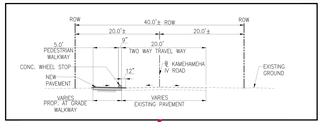

SAFE ROUTES TO SCHOOL
KAMEHAMEHA IV ROAD DESIGN
KALIHI, OAHU, HAWAI'I

AUSTIN, TSUTSUMI & ASSOCIATES, INC.
ENGINEERS.SURVEYORS • HONOLULU, WAILUKU, HILO, HAWAII

LEGEND:

- PROPOSED WORK ENCROACHING INTO PRIVATE PROPERTY
- PROPOSED AC PATHWAY
- PROPOSED CONCRETE WHEEL STOPS
- PROPOSED STRIPING
- PROPOSED SIGN
- EXISTING STOP SIGN
- NEW STOP SIGN
- NEW NO PARKING SIGN