LEGEND

Signalized Intersection · Bike Travel Phase · Stop Controlled Intersection · Bus Stop

Continental crosswalk · Bicycle crossing · Shared use lane (sharrows)

Bicycle lane · High visibility bicycle lane · Left turn queue · Bike box (at intersection)

Buffered bicycle lane · Protected bicycle lane (bollards) · Parking lane · Parking-protected bicycle lane

Two-way protected bike lane · New concrete work (sidewalks, pedestrian refuge islands, curb extensions) · Landscape, trees, and planters

The recommendation of raised curb versus painted treatments will be assessed during the next phase of design

LEGEND

Signalized Intersection · Bike Travel Phase · Stop Controlled Intersection · Bus Stop

Continental crosswalk · Bicycle crossing · Shared use lane (sharrows)

Bicycle lane · High visibility bicycle lane · Left turn queue · Bike box (at intersection)

Buffered bicycle lane · Protected bicycle lane (bollards) · Parking lane · Parking-protected bicycle lane

Two-way protected bike lane · New concrete work (sidewalks, pedestrian refuge islands, curb extensions) · Landscape, trees, and planters

The recommendation of raised curb versus painted treatments will be assessed during the next phase of design

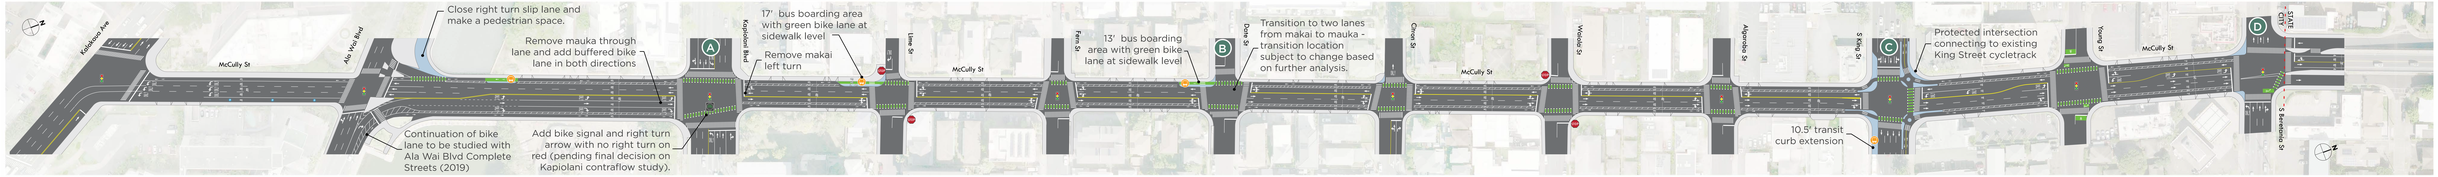

Kalakaua to Ala Wai

No change in parking
5 metered parking spaces remain on Diamond Head side of street

A Kapiolani to B Date

No existing parking

B Date to C King

No existing parking

C King to D Beretania

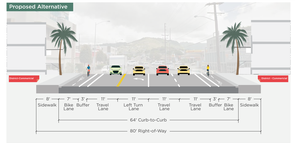

13 unmetered parking spaces removed from Diamond Head side of street

McCully Street Complete Streets Proposed Alternative 02/15/19

Honolulu COMPLETE STREETS

MCCULLY ST